

FLEETRIDGE


SHEET NO. 2 of 4

SCALE 1" = 50'

UNIT NO. 1

NOTES:

1. SYMBOL  INDICATES SUBDIVISION BOUNDARY CORNERS WHICH ARE 2" GALVANIZED IRON PIPES 24" LONG AND DRIVEN FLUSH WITH THE GROUND.
2. IRON PIPES 3/4" I.D. WITH COPPER DISC STAMPED L.S. 2201 AT ALL LOT CORNERS AND ENDS OF CURVES DRIVEN FLUSH WITH THE GROUND.
3. POINTS MARKED THUS  INDICATE POINTS FOUND AND ARE DESCRIBED IN EACH INSTANCE.
4. Abutment and Access Rights reserved shown thus: 

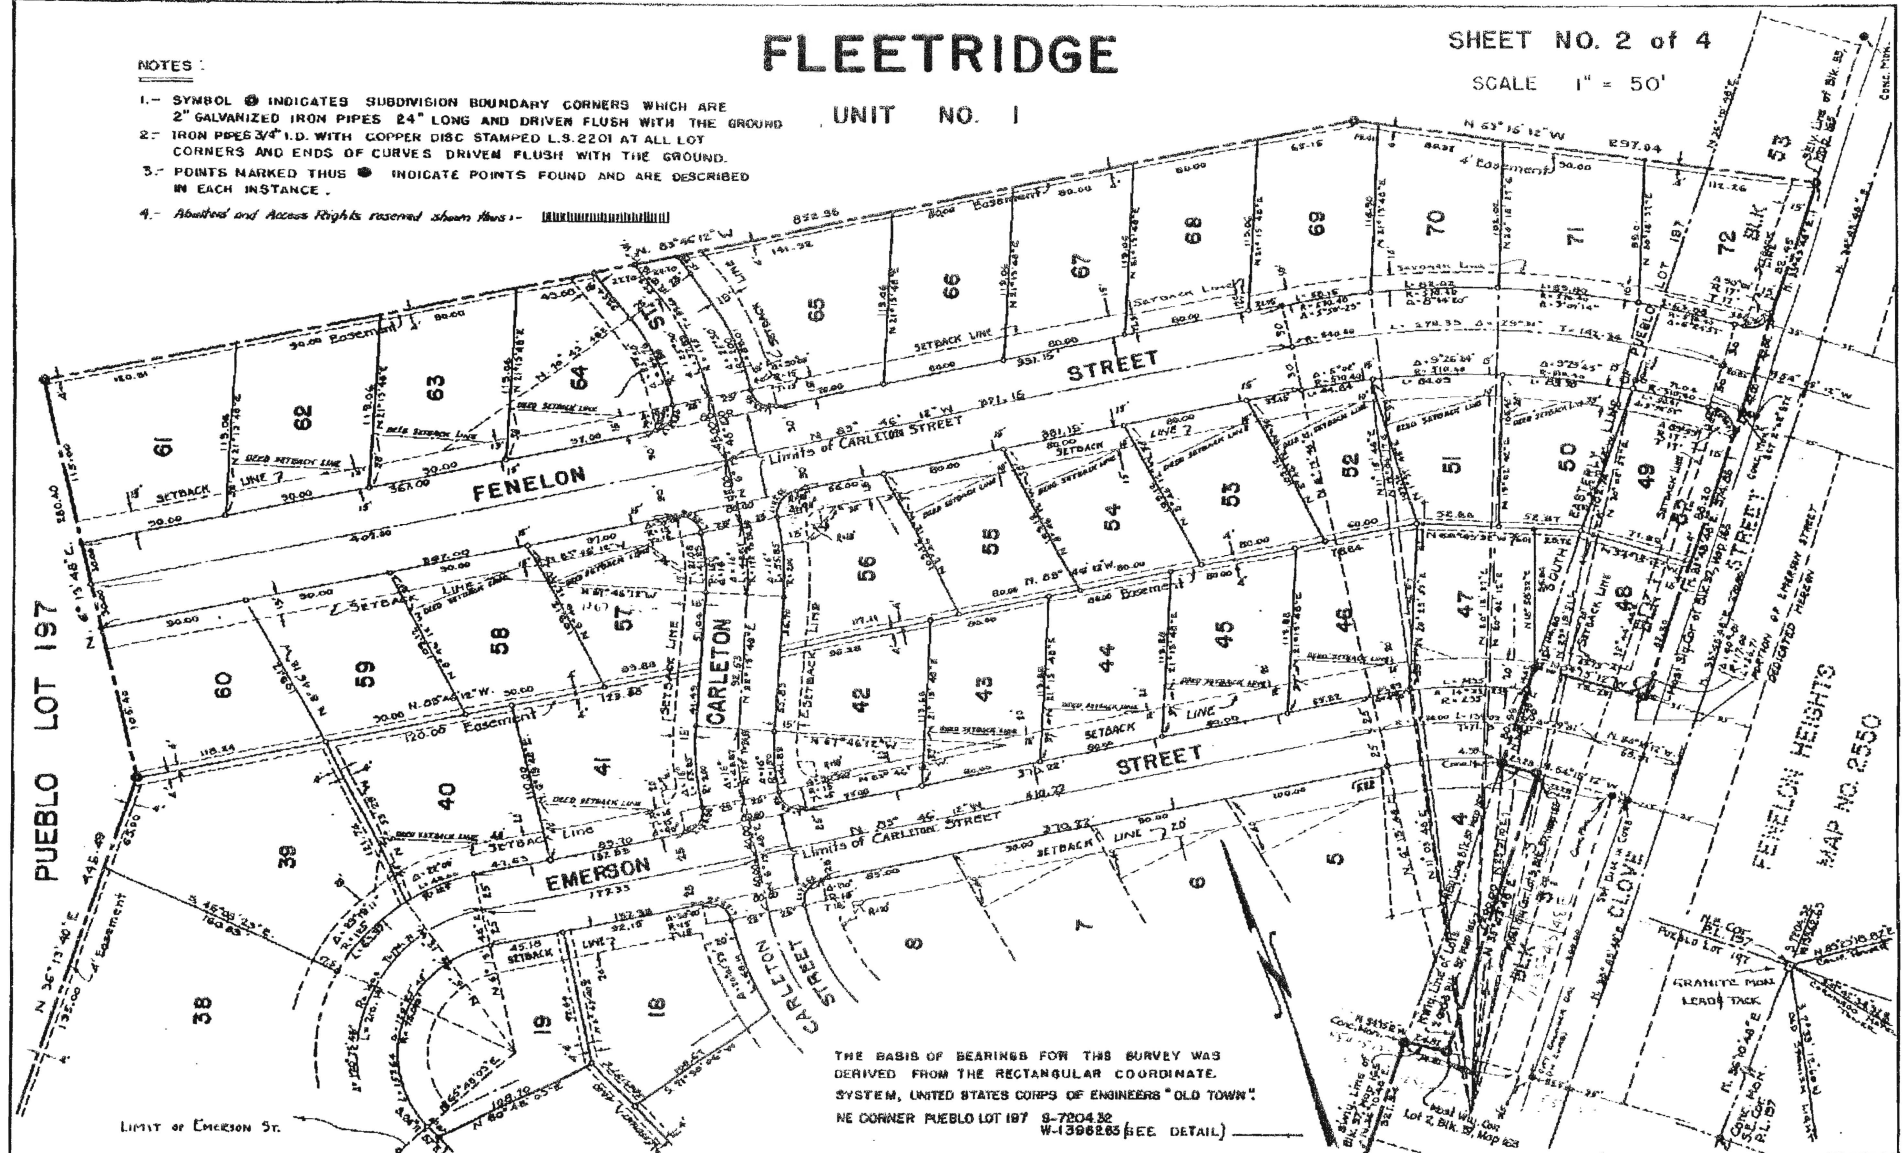

THIS MAP SHOULD BE USED FOR REFERENCE PURPOSES ONLY. NO LIABILITY IS ASSUMED FOR THE ACCURACY OF THE DATA SHOWN. PARCELS MAY NOT COMPLY WITH LOCAL SUBDIVISION OR BUILDING ORDINANCES.

V.A. - NOV. 21/26

SHEET NO. 3 of 4

SCALE 1" = 50'

FLEETRIDGE

UNIT NO. 1


PUEBLO LOT 197

State of California } s.s.
County of San Diego }

I, Albert W. Daniels, hereby certify that I am a Licensed Land Surveyor of the State of California; that the survey of this subdivision was made by me or under my direction between April 1, 1930 and October 5, 1930 and that the survey is true and complete as shown. A 2" pipe 24" in length has been set at each boundary corner and I will set 3" pipes 18" in length at all lot corners. 1/4" pipes 18" in length at all block corners, angle points, and points of curves, within 30 days after the completion of the required improvements and their acceptance by the City, and such monuments are or will be sufficient to enable the survey to be retraced, and will occupy the positions shown thereon.

Dated: October 10, 1930


Albert W. Daniels
Albert W. Daniels
Licensed Surveyor No. 2201

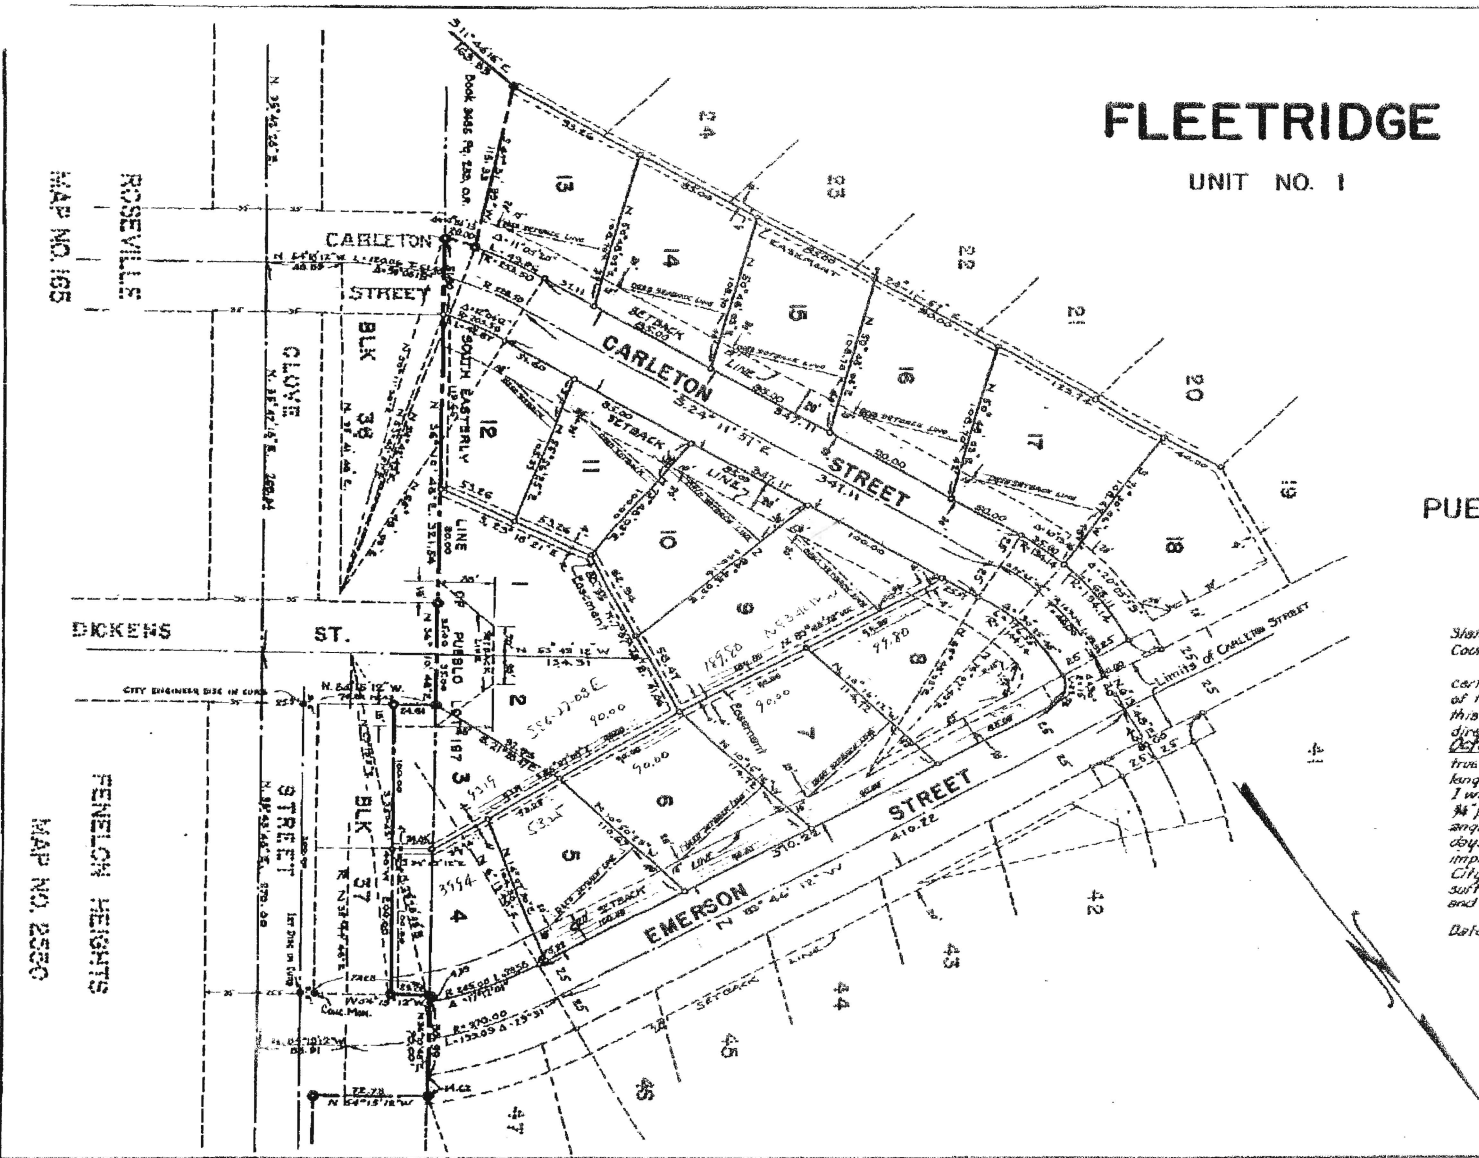

THIS MAP SHOULD BE USED FOR REFERENCE PURPOSES ONLY. NO LIABILITY IS ASSUMED FOR THE ACCURACY OF THE DATA SHOWN. PARCELS MAY NOT COMPLY WITH LOCAL SUBDIVISION OR BUILDING ORDINANCES.

FLEETRIDGE

UNIT NO. 1

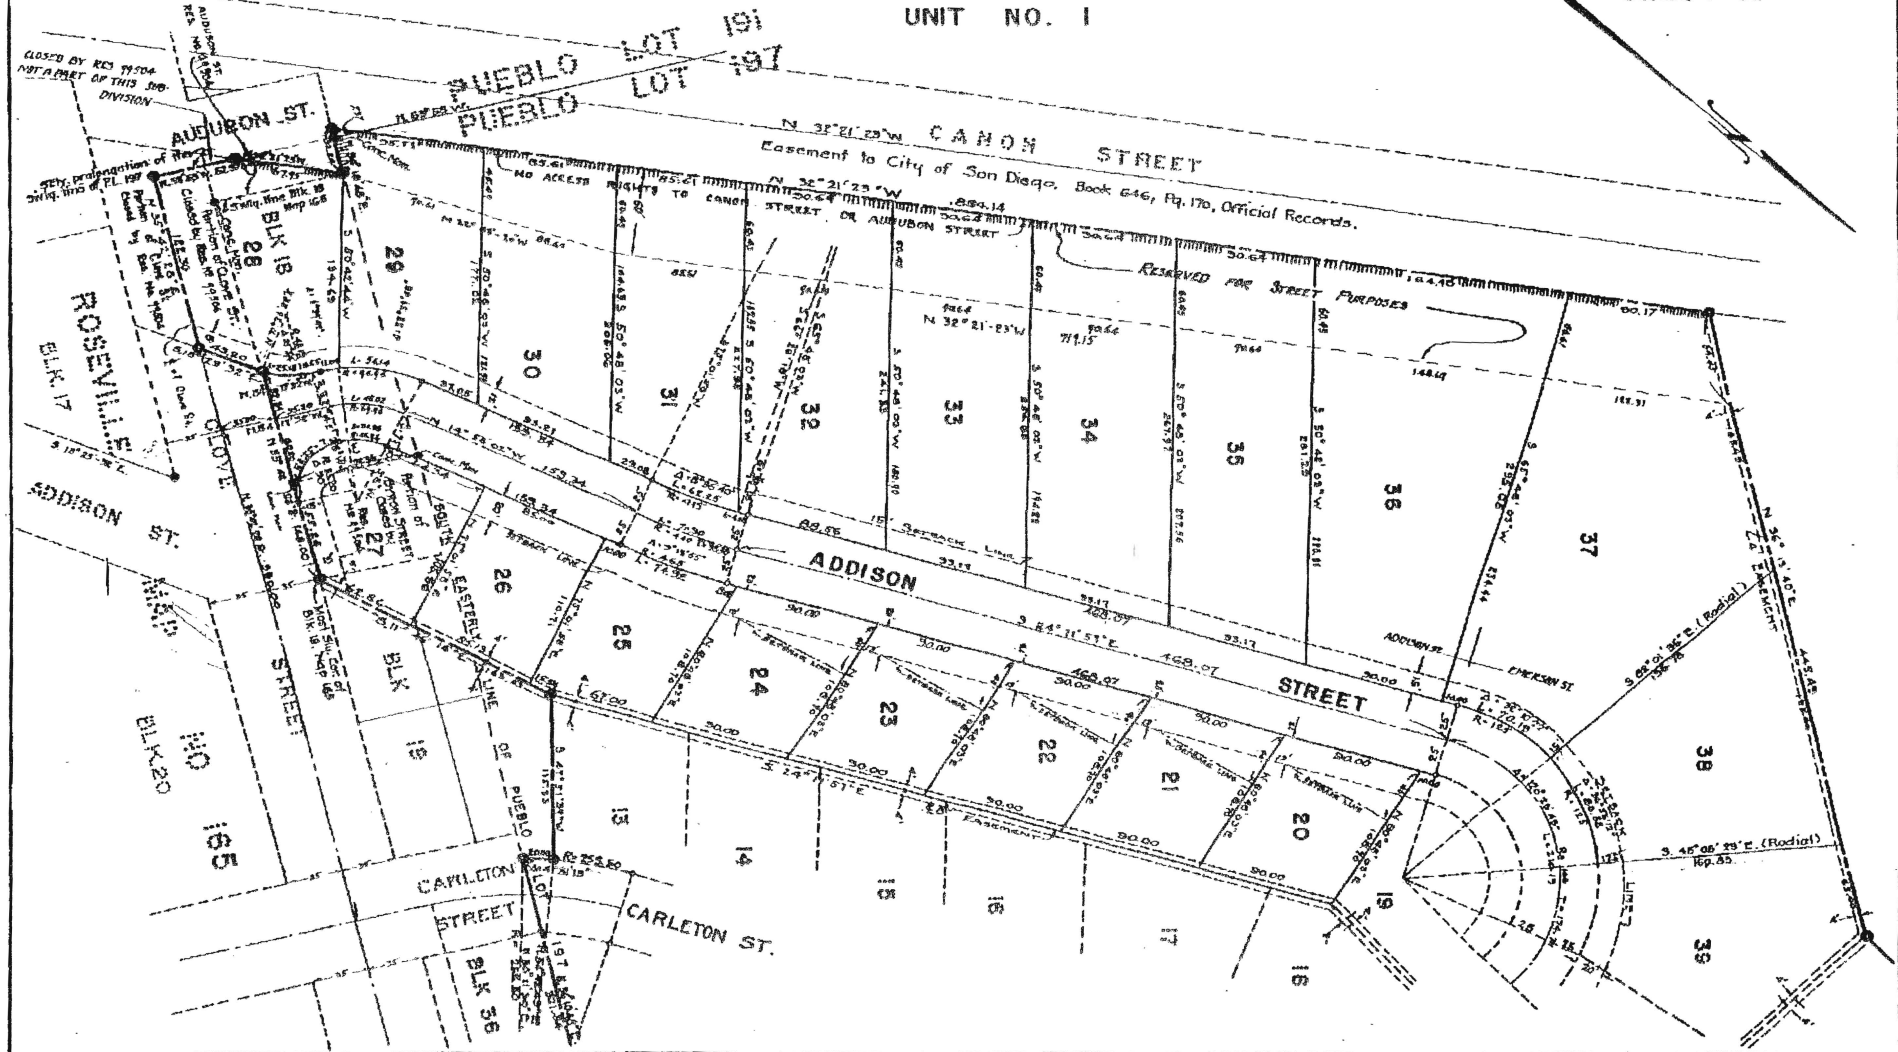

THIS MAP SHOULD BE USED FOR REFERENCE PURPOSES ONLY. NO LIABILITY IS ASSUMED FOR THE ACCURACY OF THE DATA SHOWN. PARCELS MAY NOT COMPLY WITH LOCAL SUBDIVISION OR BUILDING ORDINANCES.